


Font size

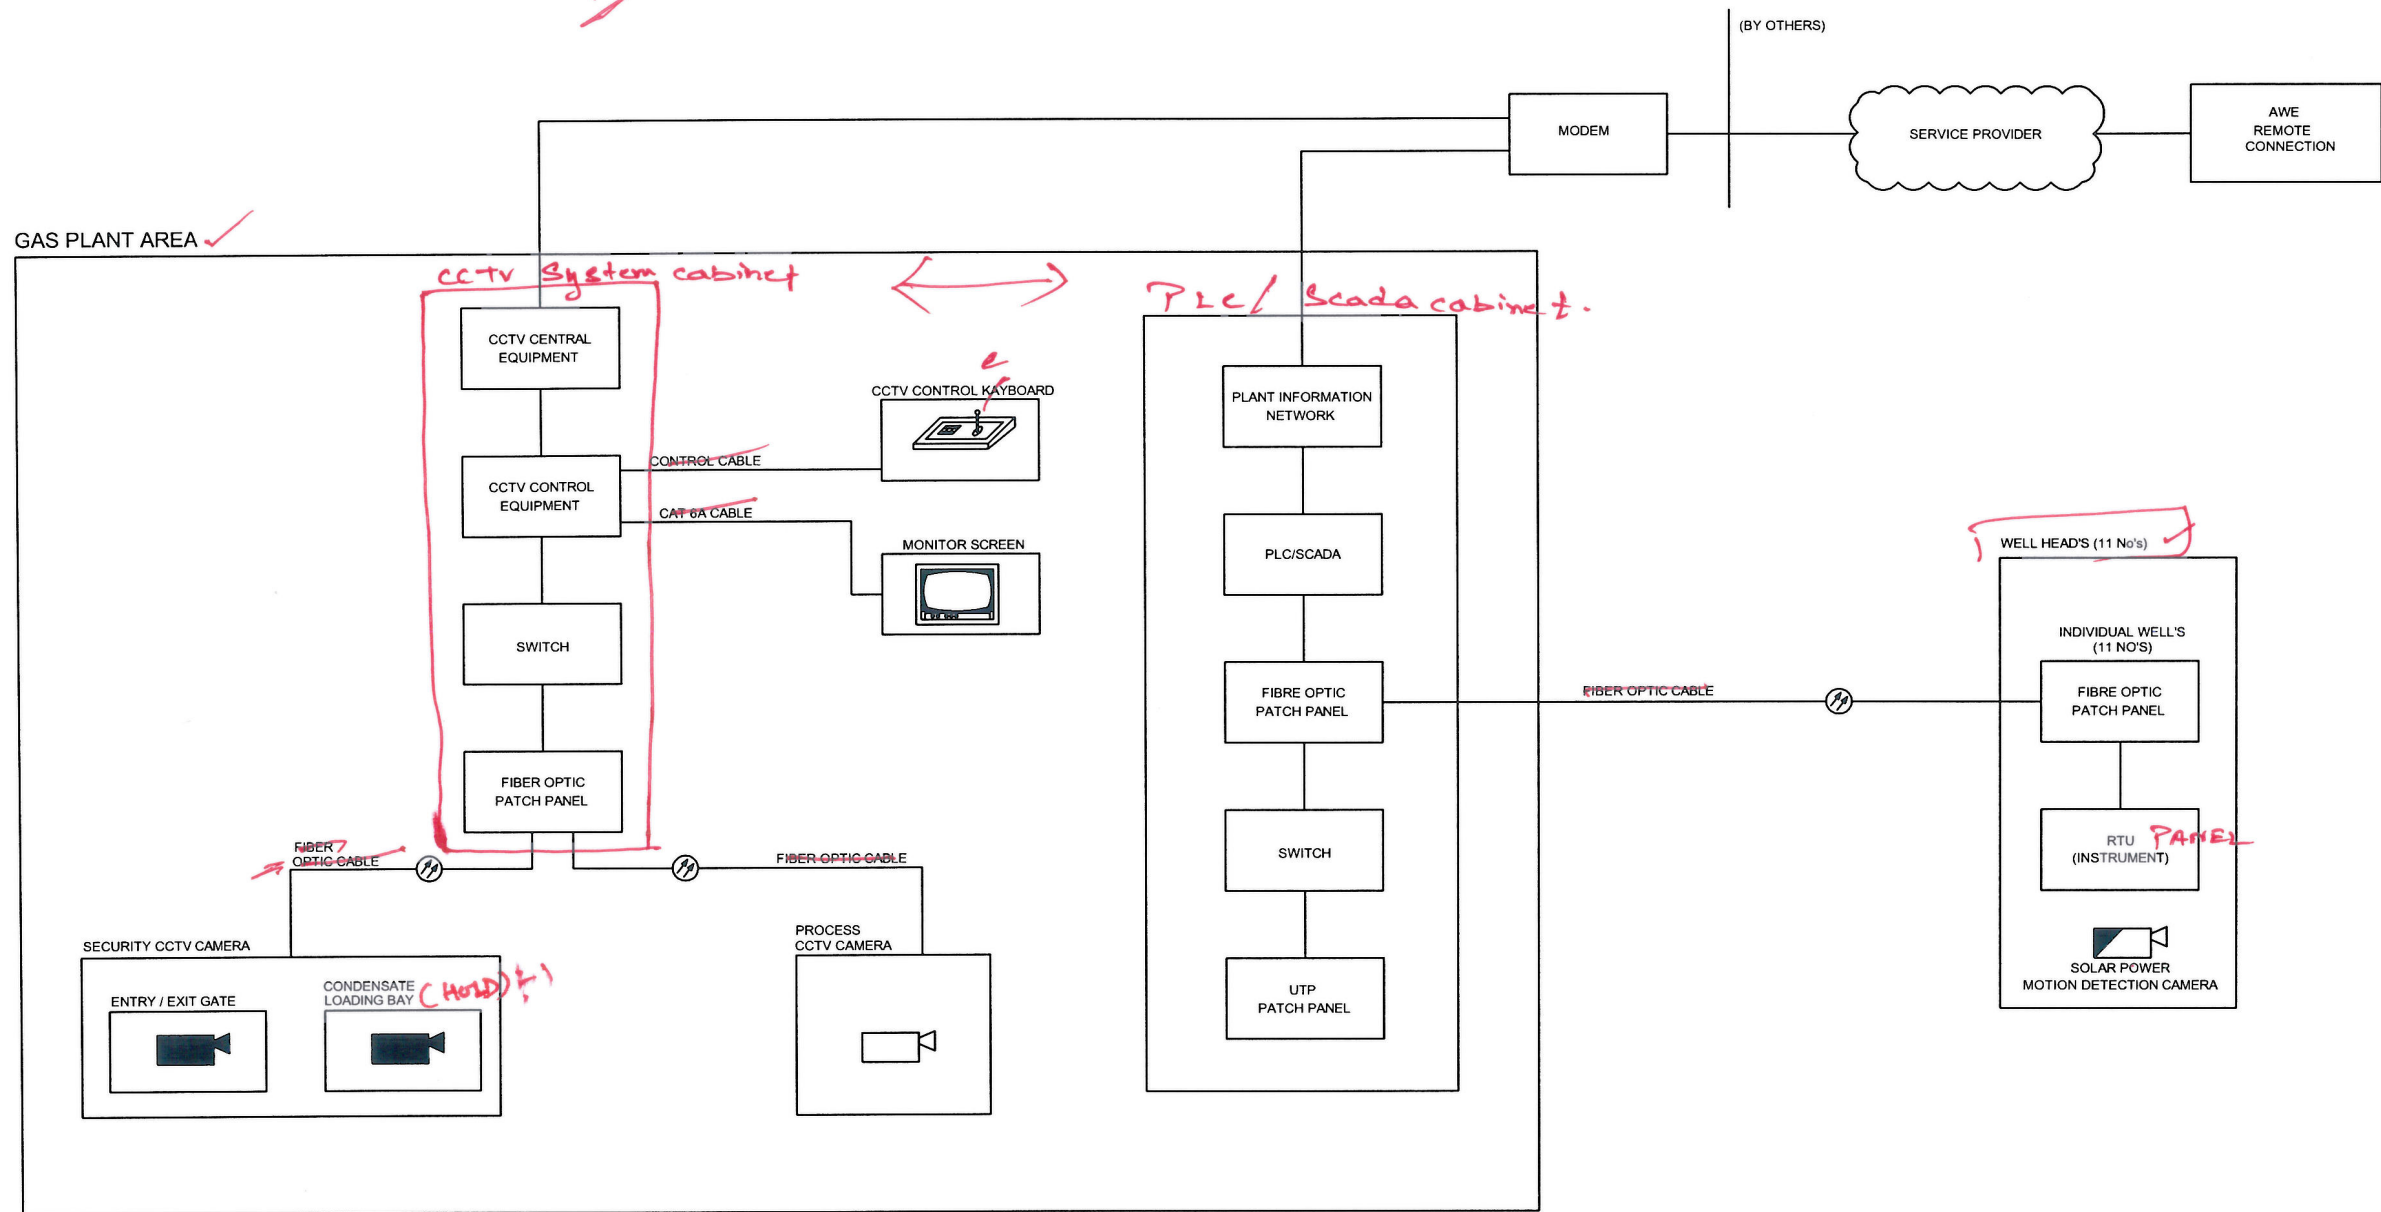

NOTES  
1) NUMBER OF CAMERA'S FOR PROCESS & SECURITY AREA SHALL BE FINALIZED DURING DETAIL ENGINEERING.

2. For Voice communication, mobile telephone using local IEP network to be used.

HOLD:-  
1) condensate loading bay CCTV camera.

Legend & Symbols

- Security camera
- Process camera
- Catv
- Fibre
- Control cable
- CAT-6A

Note: mobile telephone using local IEP network to be used.

SNC-Lavalin (Kentz Pty Ltd)  
ABN 50 107 699 221 EC 9304  
Level 11, 191 St Georges Terrace  
Perth WA 6000 Australia

REV	DATE	BY	CHK'D	APPROVED	DESCRIPTION
A	24.8.2017	RK	RU	SM	ISSUED FOR REVIEW

APPROVALS	DATE
DRAFTING APPR'L	
PROJECT APPR'L	
CLIENT APPR'L	

AWE Waitsia Gas Plant-Design Competition

Contract no: WA0452    SNC REF: RAUE003

COMMUNICATION NETWORK DRAWING

SCALE: N.T.S.    DRAWN: DATE: 24-8-2017    DRAWING No: WAT-SNC-DJ-002    REV A

THIS DOCUMENT IS PROPERTY OF SNC-Lavalin GROUP OF COMPANIES. ANY UNAUTHORIZED COPY OF CONTENTS OR DISTRIBUTION IS NOT ALLOWED